To request translation or disability-related accommodations, please contact us at **DTDcompliance@clackamas.us** | **503-742-4400**.

Si quiere solicitar servicios de traducción o adaptaciones para la discapacidad, contáctenos en/al **DTDcompliance@clackamas.us** | **503-742-4400**.

Чтобы запросить перевод или приспособления, связанные с инвалидностью, пожалуйста, свяжитесь с нами по: **DTDcompliance@clackamas.us** | **503-742-4400**.

Щоб попросити переклад або спеціальні послуги для осіб з особливими потребами, зверніться до нас, скориставшись такими контактними даними: **DTDcompliance@clackamas.us** | **503-742-4400**.

如需翻译服务或残障相关的协助，请与我们联系：**DTDcompliance@clackamas.us** | **503-742-4400**。

Để yêu cầu dịch vụ dịch thuật hoặc điều chỉnh liên quan đến tình trạng khuyết tật, vui lòng liên hệ với chúng tôi qua **DTDcompliance@clackamas.us** | **503-742-4400.**

Clackamas County
www.clackamas.us

WELCHES ROAD IMPROVEMENTS

US HIGHWAY 26 TO BIRDIE LANE

LEGEND:

— · — · —	EXISTING RIGHT-OF-WAY
- - · - - ·	EXISTING PROPERTY LINE
┈┈┈	EXISTING CULVERT
━━━	EXISTING STREAM
▨▨▨	POTENTIAL PATHWAY LOCATION
▱	EXISTING BRIDGE
🟥	EXISTING PEDESTRIAN PATHWAY
*	EXISTING DRIVEWAY
●	EXISTING UTILITY POLE
	POTENTIAL WETLAND LOCATION

UNDERSTANDING THE CORRIDOR

EXISTING CONDITIONS PHOTOS

1 ROAD SECTION NEXT TO GOLF COURSE

2 BRIDGE OVER CREEK

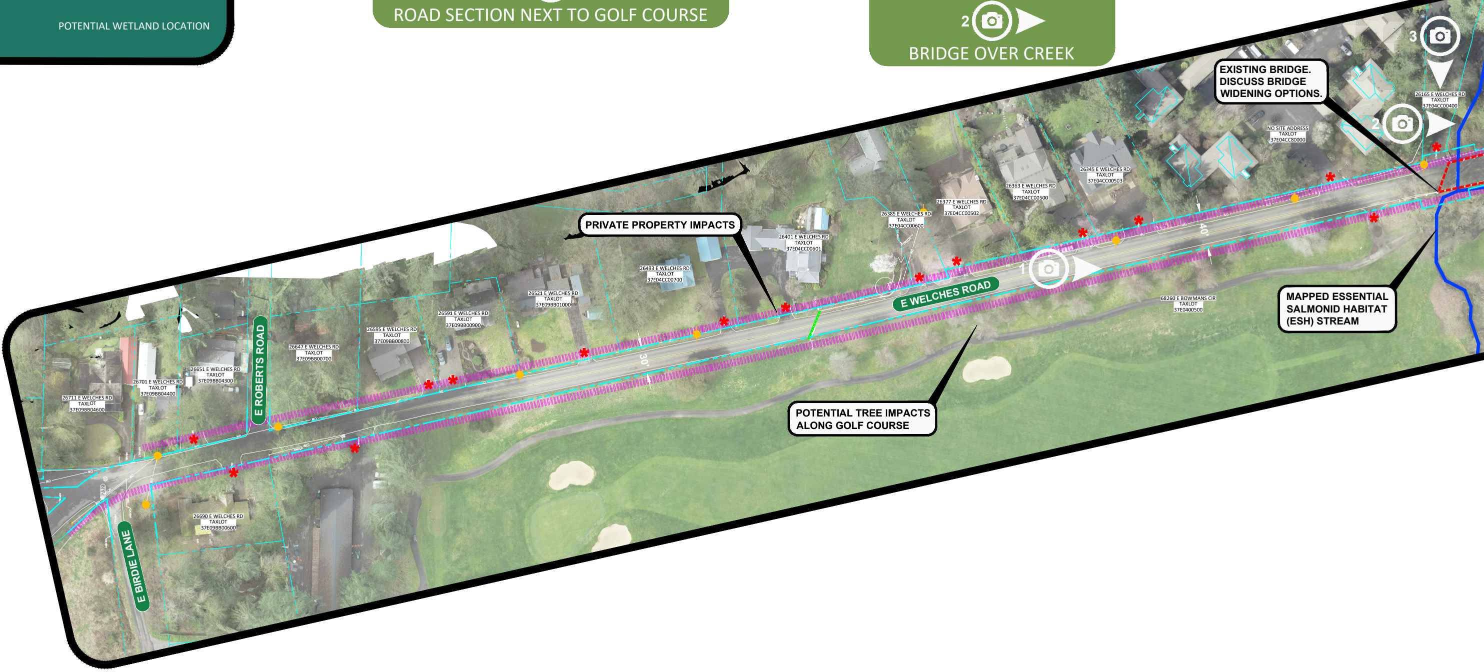
26711 E WELCHES RD
TAXLOT
37E09BB04600
26701 E WELCHES RD
TAXLOT
37E09BB04400
26651 E WELCHES RD
TAXLOT
37E09BB04300
E ROBERTS ROAD
26647 E WELCHES RD
TAXLOT
37E09BB00700
26595 E WELCHES RD
TAXLOT
37E09BB00800
26591 E WELCHES RD
TAXLOT
37E09BB00900
26521 E WELCHES RD
TAXLOT
37E09BB01000
26493 E WELCHES RD
TAXLOT
37E04CC00700
26401 E WELCHES RD
TAXLOT
37E04CC00601
26385 E WELCHES RD
TAXLOT
37E04CC00600
26377 E WELCHES RD
TAXLOT
37E04CC00502
26363 E WELCHES RD
TAXLOT
37E04CC00500
26345 E WELCHES RD
TAXLOT
37E04CC00503
NO SITE ADDRESS
TAXLOT
37E04CC80000
26165 E WELCHES RD
TAXLOT
37E04CC00400
68260 E BOWMANS CIR
TAXLOT
37E0400500
26690 E WELCHES RD
TAXLOT
37E09BB00600
E BIRDIE LANE
E WELCHES ROAD
30'
40'
1
2
3

PRIVATE PROPERTY IMPACTS

EXISTING BRIDGE. DISCUSS BRIDGE WIDENING OPTIONS.

MAPPED ESSENTIAL SALMONID HABITAT (ESH) STREAM

POTENTIAL TREE IMPACTS ALONG GOLF COURSE

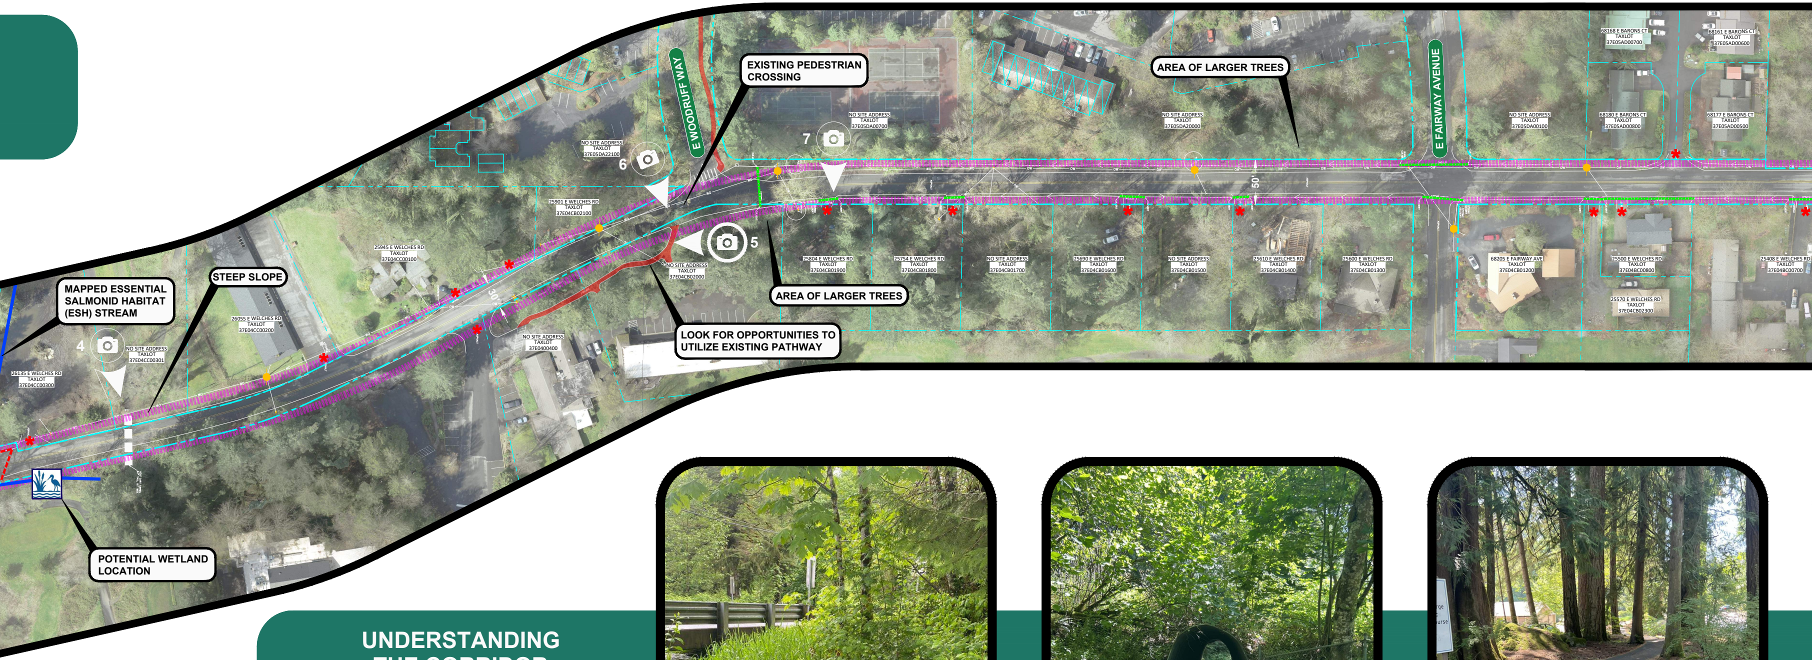
E WOODRUFF WAY
E FAIRWAY AVENUE
30
50
4
5
6
7

EXISTING PEDESTRIAN CROSSING

AREA OF LARGER TREES

MAPPED ESSENTIAL SALMONID HABITAT (ESH) STREAM

STEEP SLOPE

AREA OF LARGER TREES

LOOK FOR OPPORTUNITIES TO UTILIZE EXISTING PATHWAY

POTENTIAL WETLAND LOCATION

UNDERSTANDING THE CORRIDOR

EXISTING CONDITIONS PHOTOS

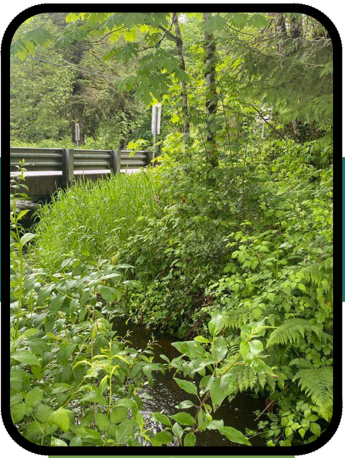

3 MAPPED ESH STREAM

4 GOLF CART UNDERCROSSING

5 PEDESTRIAN PATHWAY

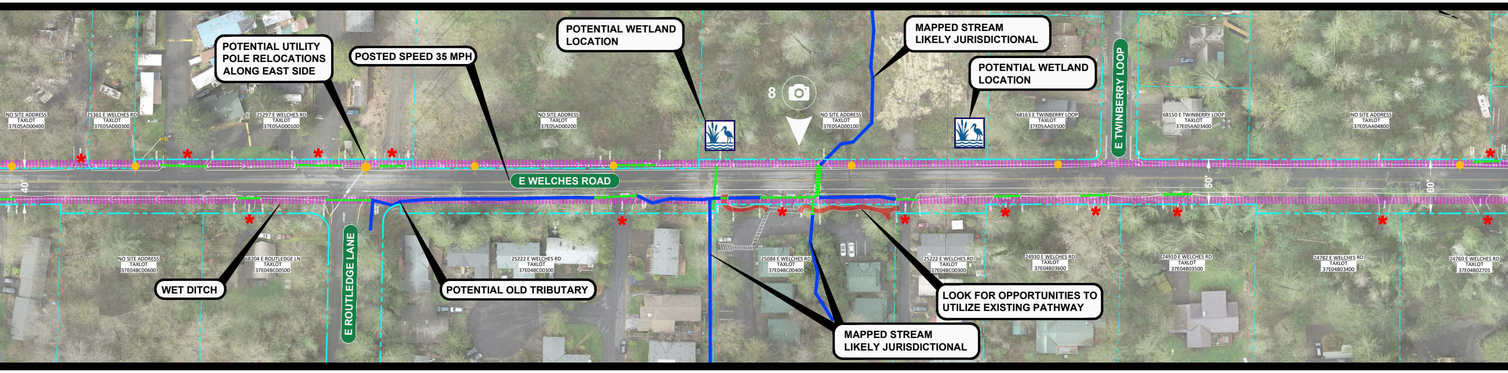
POTENTIAL UTILITY POLE RELOCATIONS ALONG EAST SIDE
POSTED SPEED 35 MPH
POTENTIAL WETLAND LOCATION
8
MAPPED STREAM LIKELY JURISDICTIONAL
POTENTIAL WETLAND LOCATION
E TWINBERRY LOOP
NO SITE ADDRESS TAXLOT 37E05AD00400
25361 E WELCHES RD TAXLOT 37E05AD00300
25297 E WELCHES RD TAXLOT 37E05AD00100
NO SITE ADDRESS TAXLOT 37E05AD00200
NO SITE ADDRESS TAXLOT 37E05AD00100
68163 E TWINBERRY LOOP TAXLOT 37E05AA03500
68150 E TWINBERRY LOOP TAXLOT 37E05AA03400
NO SITE ADDRESS TAXLOT 37E05AA04800
40'
E WELCHES ROAD
50'
60'
NO SITE ADDRESS TAXLOT 37E04BC00600
68204 E ROUTLEDGE LN TAXLOT 37E04BC00500
25222 E WELCHES RD TAXLOT 37E04BC00300
25084 E WELCHES RD TAXLOT 37E04BC00400
25222 E WELCHES RD TAXLOT 37E04BC00300
24930 E WELCHES RD TAXLOT 37E04B03600
24910 E WELCHES RD TAXLOT 37E04B03500
24782 E WELCHES RD TAXLOT 37E04B03400
24760 E WELCHES RD TAXLOT 37E04B02701
WET DITCH
E ROUTLEDGE LANE
POTENTIAL OLD TRIBUTARY
LOOK FOR OPPORTUNITIES TO UTILIZE EXISTING PATHWAY
MAPPED STREAM LIKELY JURISDICTIONAL

6 PEDESTRIAN CROSSING

WELCHES
WAGON ROAD
1850

7 TREES ALONG CORRIDOR

8 POTENTIAL WETLAND

9 OVERHEAD UTILITIES

OPPORTUNITIES AND CONSTRAINTS

JULY 2025

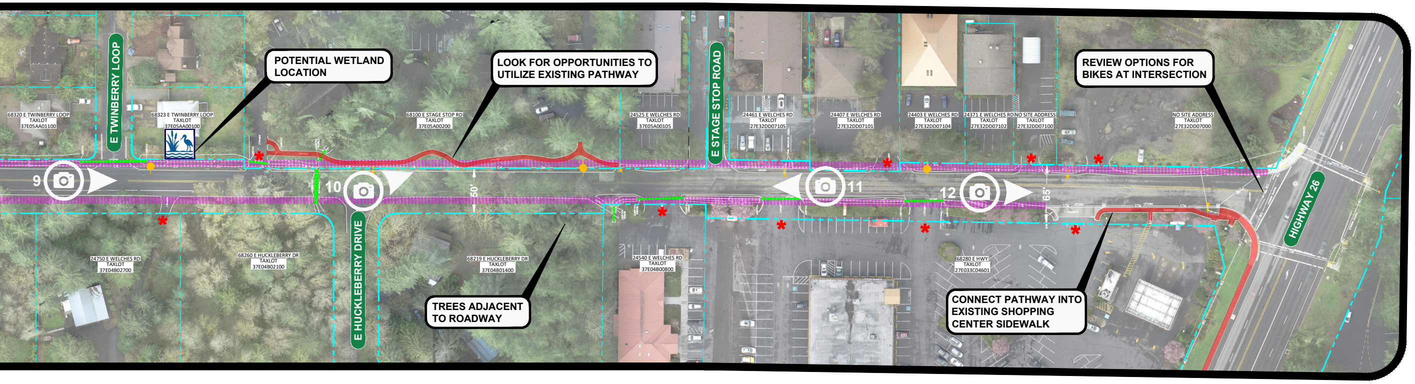
E TWINBERRY LOOP
E HUCKLEBERRY DRIVE
E STAGE STOP ROAD
HIGHWAY 26
68320 E TWINBERRY LOOP TAXLOT 37E05AA01100
68323 E TWINBERRY LOOP TAXLOT 37E05AA00100
68100 E STAGE STOP RD TAXLOT 37E05A00200
24525 E WELCHES RD TAXLOT 37E05A00105
24461 E WELCHES RD TAXLOT 27E32DD07105
24407 E WELCHES RD TAXLOT 27E32DD07101
24403 E WELCHES RD TAXLOT 27E32DD07104
24371 E WELCHES RD TAXLOT 27E32DD07102
NO SITE ADDRESS TAXLOT 27E32DD07100
NO SITE ADDRESS TAXLOT 27E32DD07000
24750 E WELCHES RD TAXLOT 37E04B02700
68260 E HUCKLEBERRY DR TAXLOT 37E04B02100
68219 E HUCKLEBERRY DR TAXLOT 37E04B01400
24540 E WELCHES RD TAXLOT 37E04B00800
68280 E HWY TAXLOT 27E033C04601
9
10
11
12
50'
65'

POTENTIAL WETLAND LOCATION

LOOK FOR OPPORTUNITIES TO UTILIZE EXISTING PATHWAY

REVIEW OPTIONS FOR BIKES AT INTERSECTION

TREES ADJACENT TO ROADWAY

CONNECT PATHWAY INTO EXISTING SHOPPING CENTER SIDEWALK

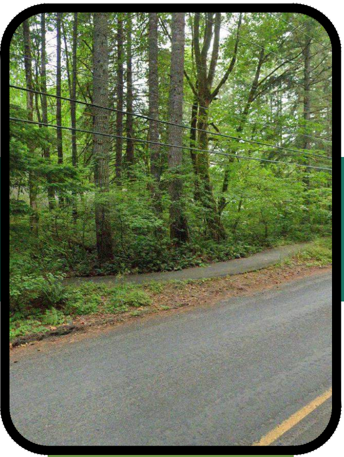

10 PEDESTRIAN PATHWAY

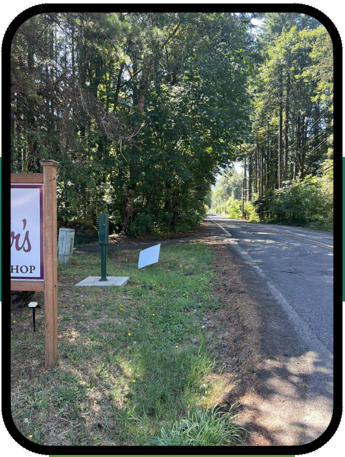

11 ROADSIDE DRAINAGE

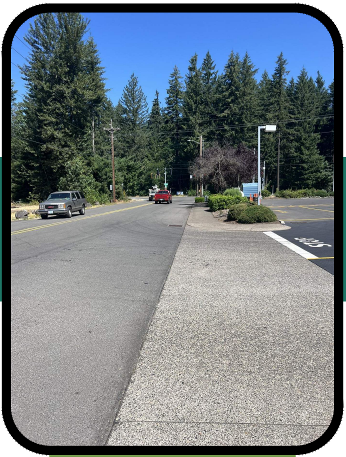

12 COMMERCIAL AREA

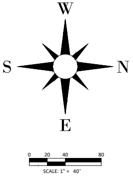
W
S
N
E
0
20
40
80
SCALE: 1" = 40'

CLACKAMAS COUNTY

HHPR Harper Houf Peterson Righellis Inc.
ENGINEERS ◆ PLANNERS
LANDSCAPE ARCHITECTS ◆ SURVEYORS
205 SE Spokane Street, Suite 200, Portland, OR 97202
phone: 503.221.1131 www.hhpr.com fax: 503.221.1171